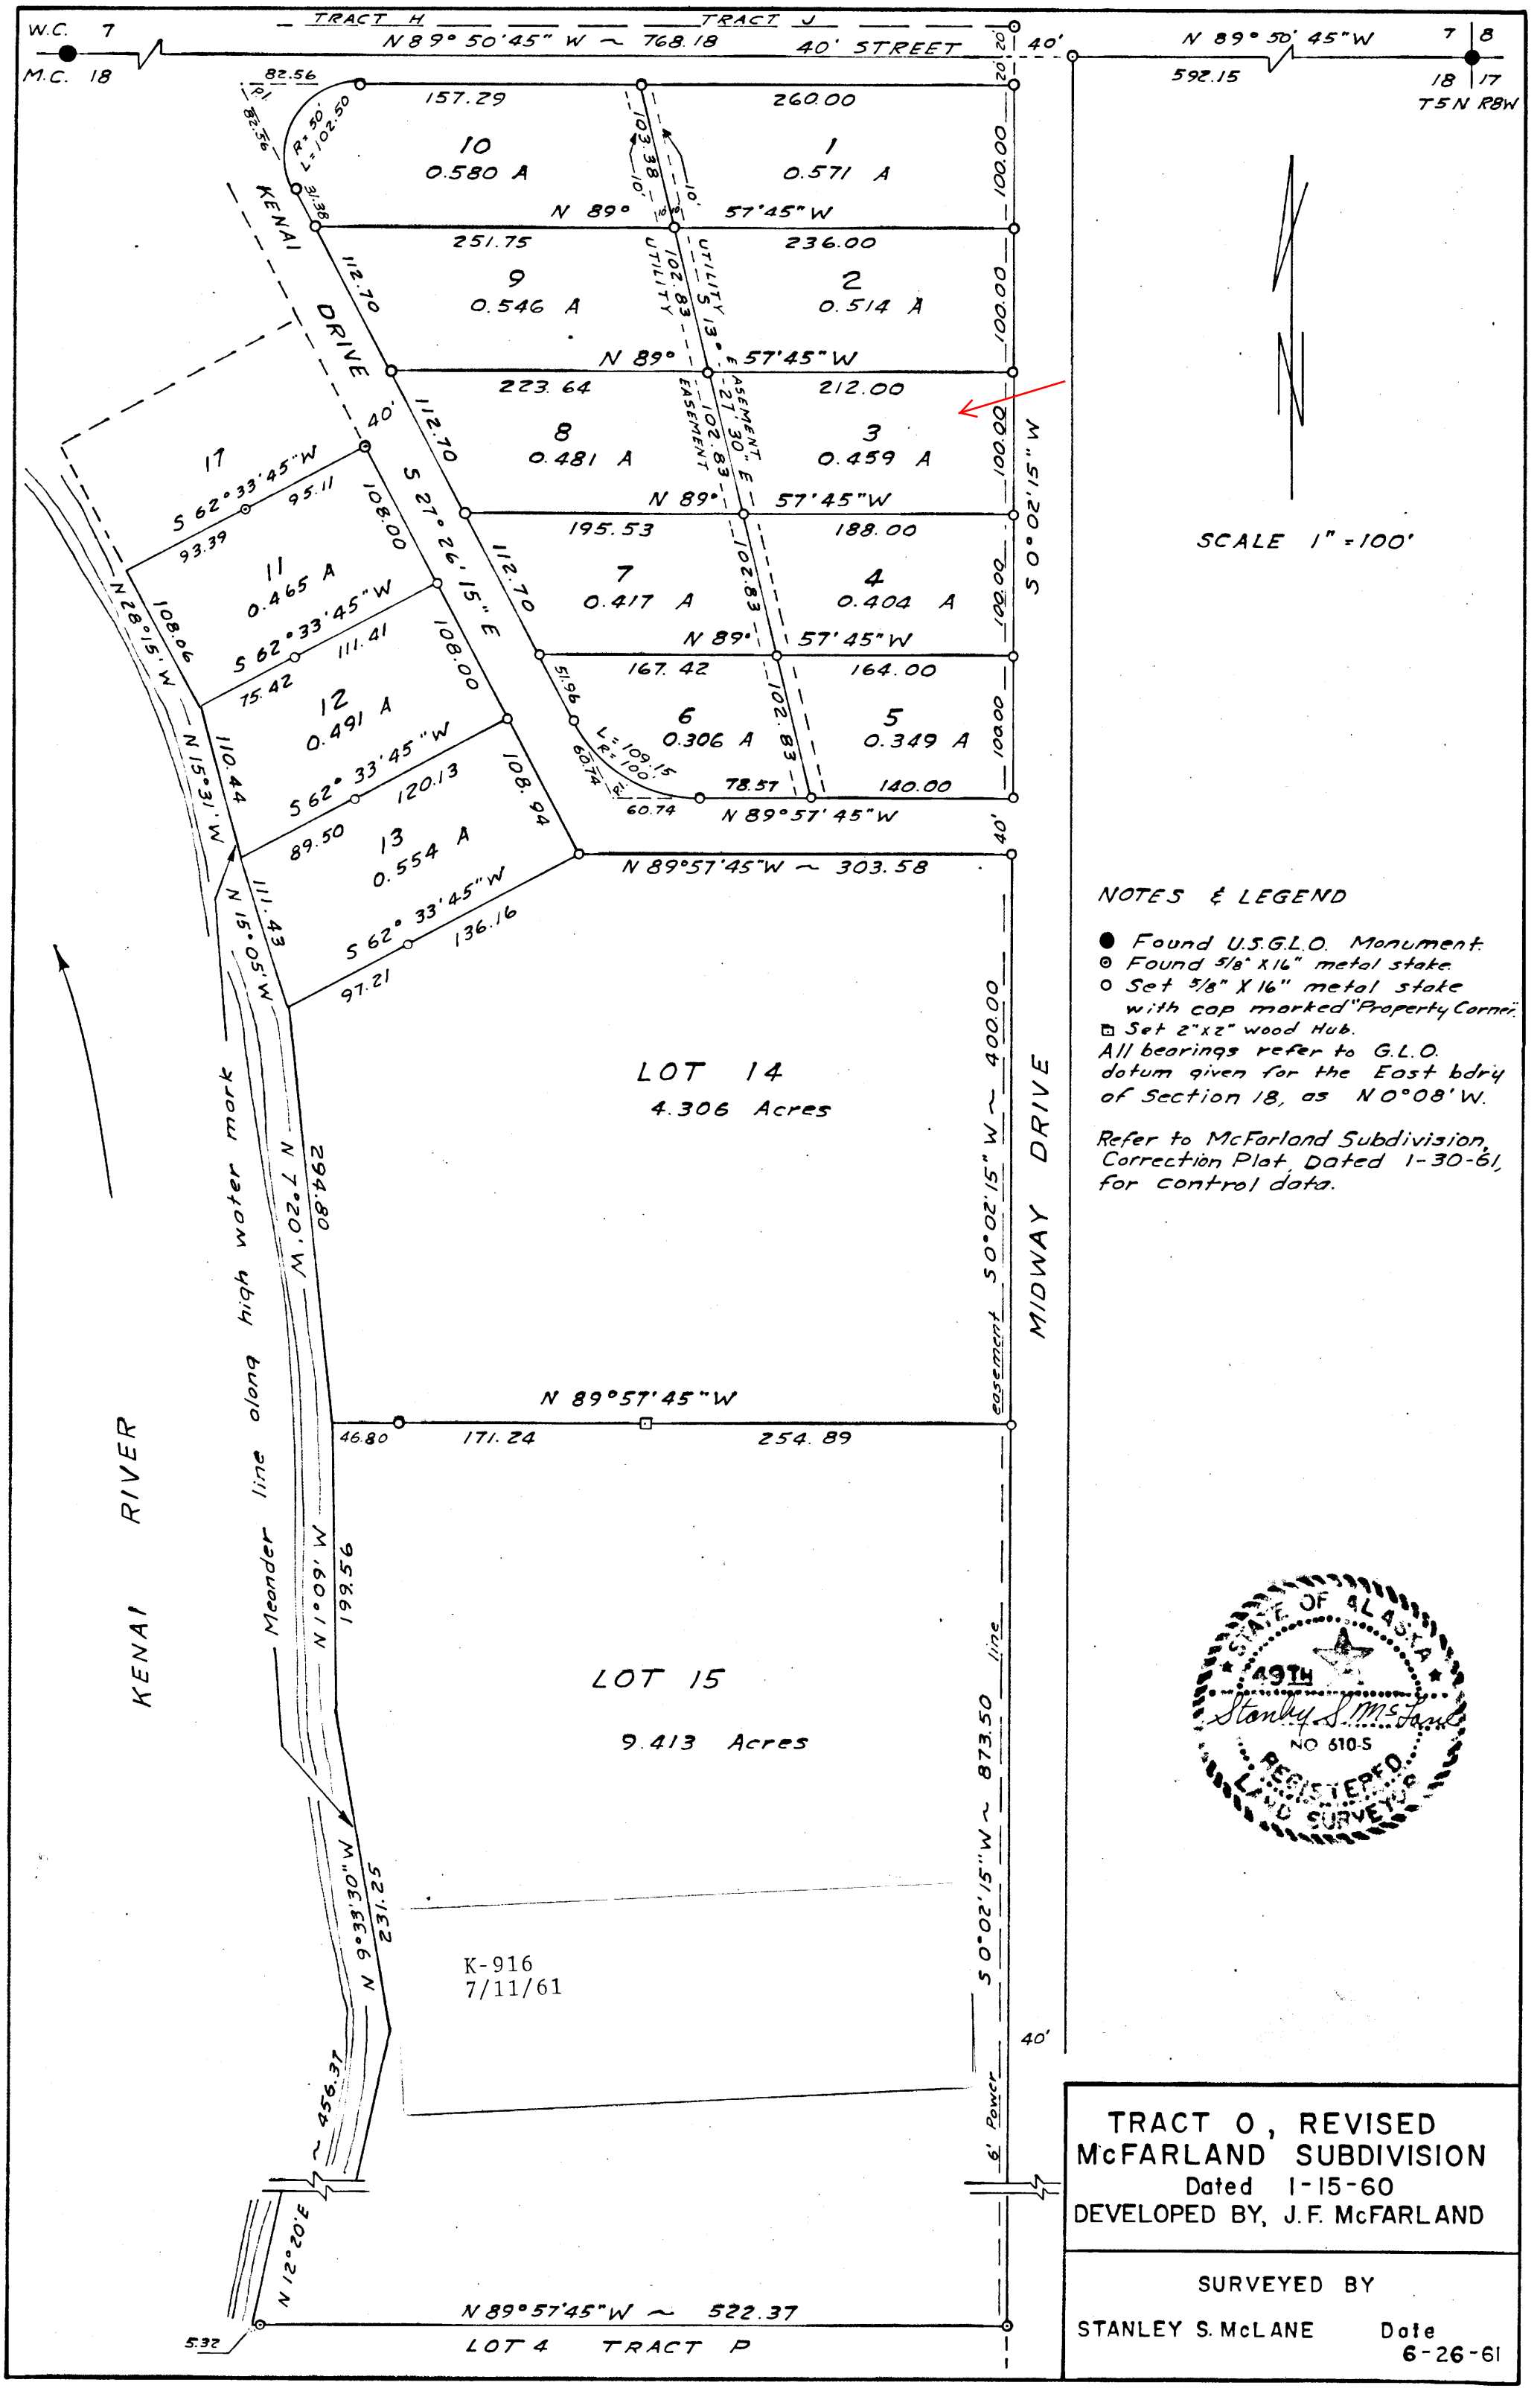
W.C. 7
M.C. 18
TRACT H
TRACT J
N 89° 50' 45" W ~ 768.18
40' STREET
N 89° 50' 45" W
592.15
7 8
18 17
T5N R8W
SCALE 1" = 100'
KENAI DRIVE
MIDWAY DRIVE
S 0° 02' 15" W
10
0.580 A
157.29
260.00
1
0.571 A
N 89° 57' 45" W
9
0.546 A
251.75
236.00
2
0.514 A
8
0.481 A
223.64
212.00
3
0.459 A
7
0.417 A
195.53
188.00
4
0.404 A
6
0.306 A
167.42
164.00
5
0.349 A
140.00
N 89° 57' 45" W ~ 303.58
17
11
0.465 A
12
0.491 A
13
0.554 A
S 62° 33' 45" W
S 27° 26' 15" E
N 28° 15' W
N 15° 31' W
N 15° 05' W
LOT 14
4.306 Acres
N 89° 57' 45" W
46.80
171.24
254.89
KENAI RIVER
Meander line along high water mark
N 17° 20' W
N 1° 09' W
LOT 15
9.413 Acres
N 9° 33' 30" W
231.25
K-916
7/11/61
N 12° 20' E
N 89° 57' 45" W ~ 522.37
LOT 4 TRACT P
NOTES & LEGEND
Found U.S.G.L.O. Monument.
Found 5/8" X 16" metal stake.
Set 5/8" X 16" metal stake with cap marked "Property Corner".
Set 2"x2" wood Hub.
All bearings refer to G.L.O. datum given for the East bdry of Section 18, as N 0° 08' W.
Refer to McFarland Subdivision, Correction Plat, Dated 1-30-61, for control data.
STATE OF ALASKA
49TH
Stanley S. McLane
NO 610-S
REGISTERED LAND SURVEYOR
TRACT O, REVISED
McFARLAND SUBDIVISION
Dated 1-15-60
DEVELOPED BY, J.F. McFARLAND
SURVEYED BY
STANLEY S. McLANE
Date 6-26-61

916 NY